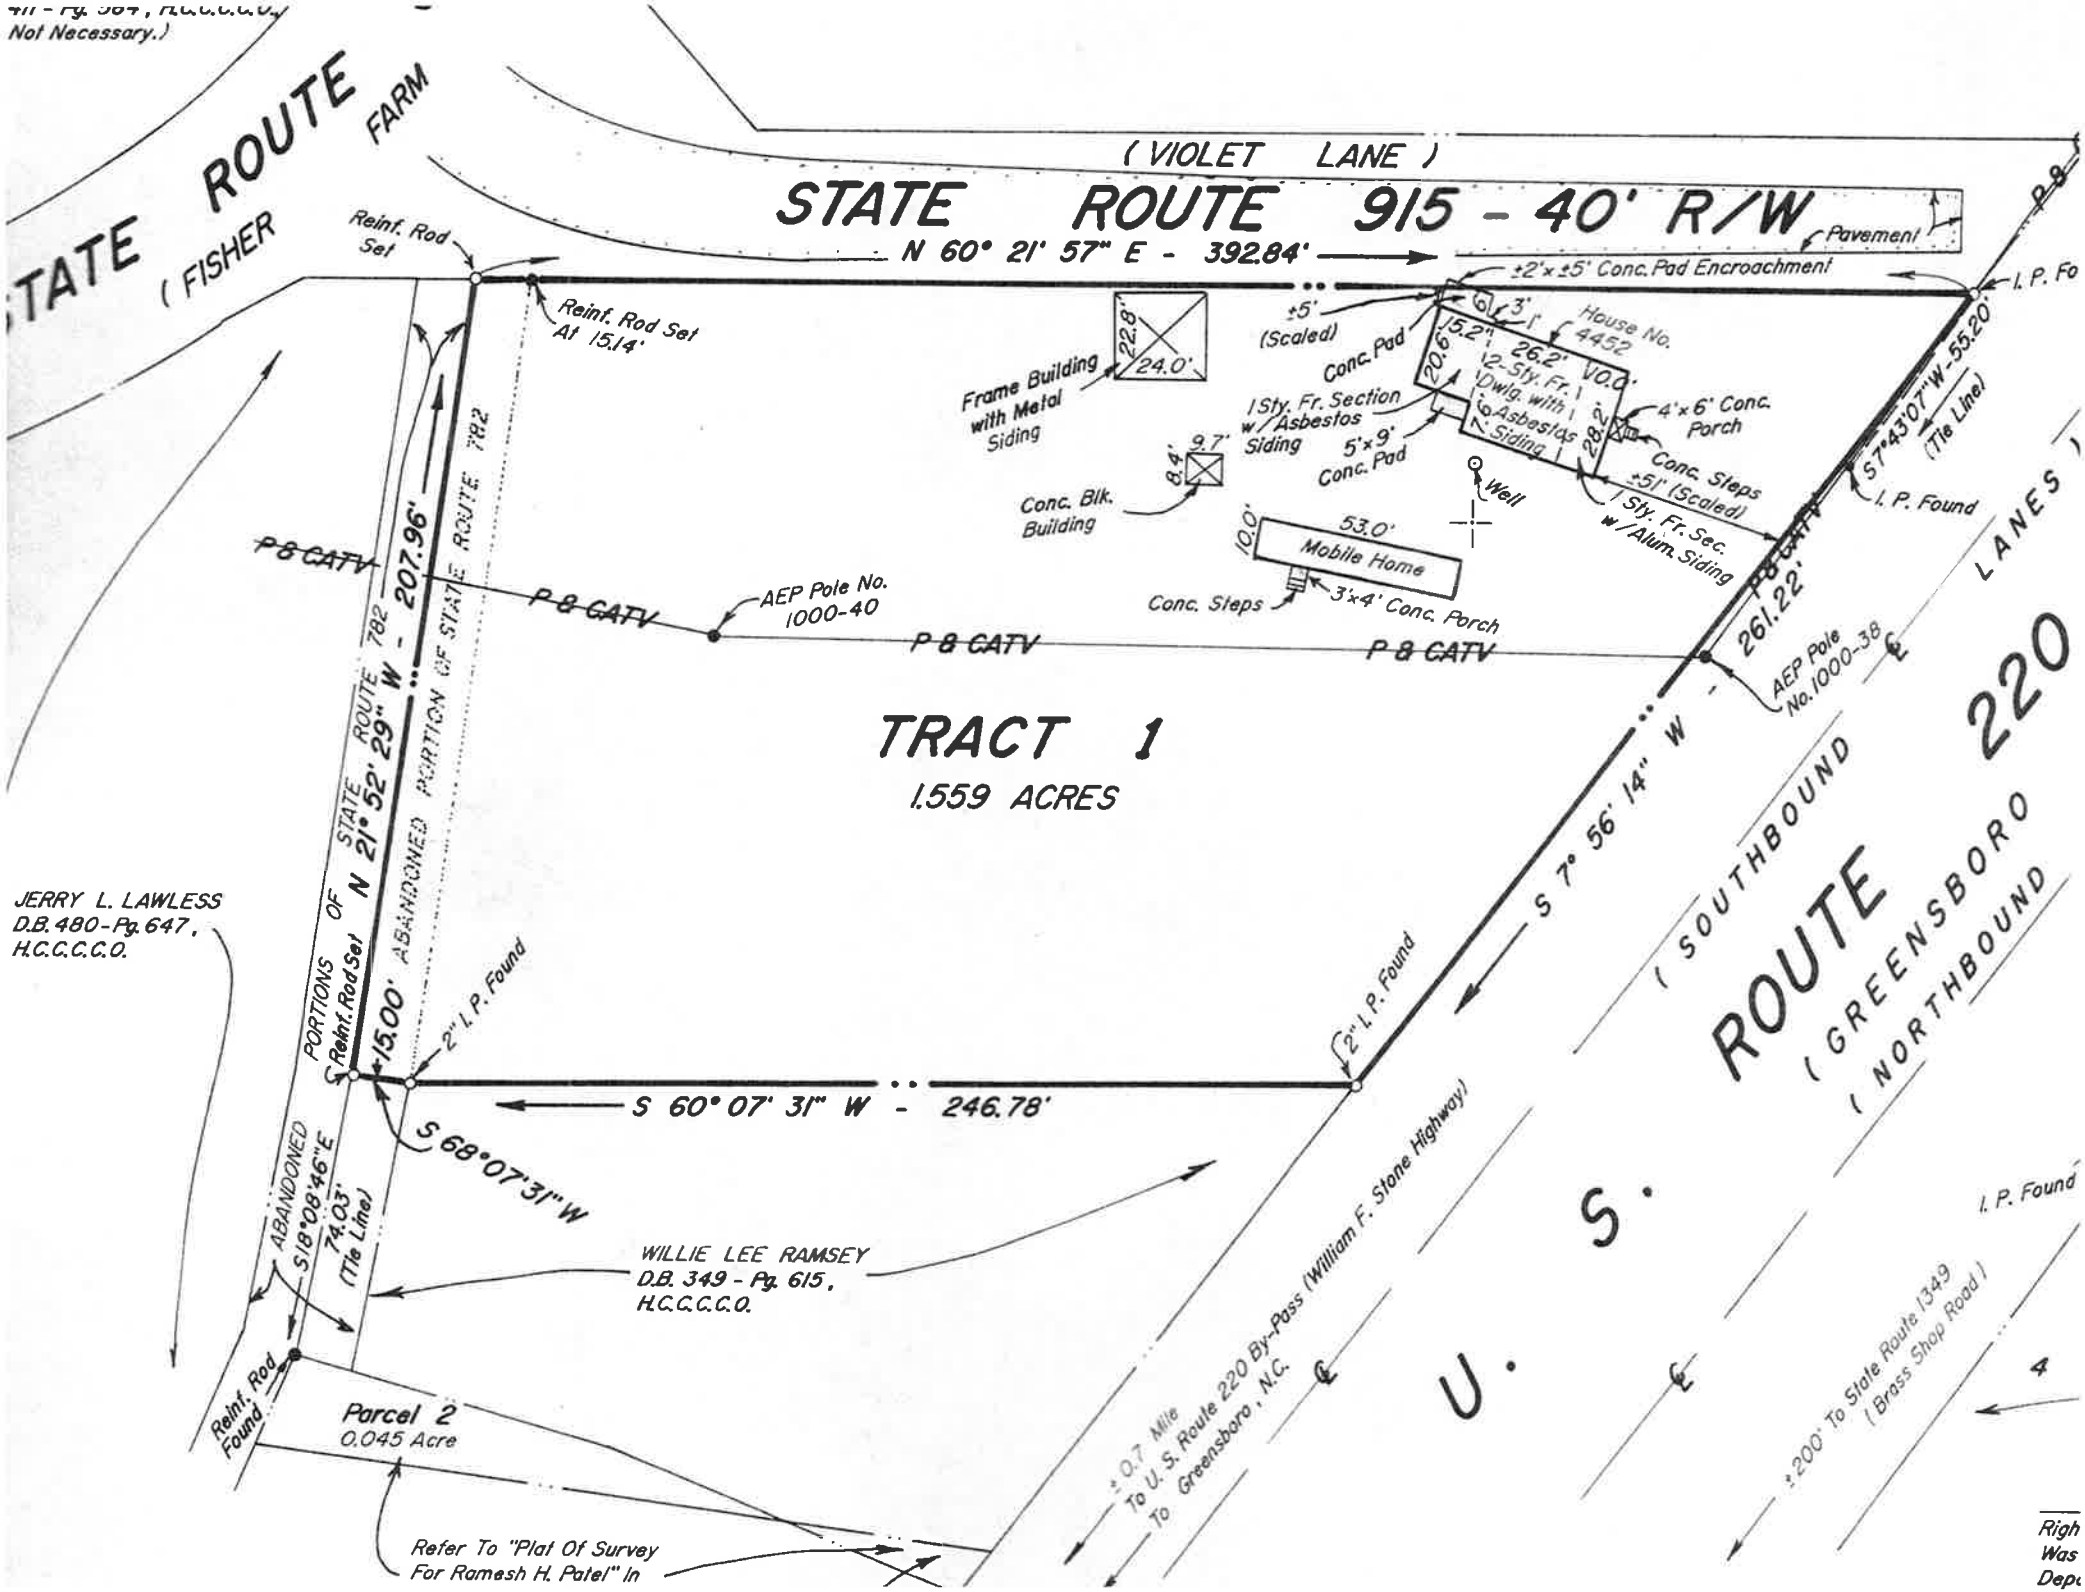
Not Necessary.)
STATE ROUTE
FARM
(FISHER
(VIOLET LANE)
STATE ROUTE 915 - 40' R/W
Pavement
N 60° 21' 57" E - 392.84'
Reinf. Rod Set
Reinf. Rod Set At 15.14'
±2'x±5' Conc. Pad Encroachment
I. P. Fo
±5' (Scaled)
Conc. Pad
House No. 4452
2-Sty. Fr. Dwlg. with Asbestos Siding
1 Sty. Fr. Section w/Asbestos Siding
5'x9' Conc. Pad
4'x6' Conc. Porch
Conc. Steps ±5' (Scaled)
1 Sty. Fr. Sec. w/Alum. Siding
Frame Building with Metal Siding
22.8'
24.0'
Conc. Blk. Building
9.7'
8.4'
Well
53.0'
Mobile Home
10.0'
Conc. Steps
3'x4' Conc. Porch
S 7°43'07" W - 55.20'
(Tie Line)
I. P. Found
P & CATV
AEP Pole No. 1000-40
AEP Pole No. 1000-38
261.22'
N 21° 52' 29" W - 207.96'
PORTIONS OF STATE ROUTE 782
ABANDONED PORTION OF STATE ROUTE 782
TRACT 1
1.559 ACRES
S 7° 56' 14" W
JERRY L. LAWLESS D.B. 480-Pg. 647, H.C.C.C.C.O.
15.00'
Reinf. Rod Set
2" I. P. Found
S 60° 07' 31" W - 246.78'
S 68°07'31"W
ABANDONED S18°08'46"E 74.03' (Tie Line)
WILLIE LEE RAMSEY D.B. 349 - Pg. 615, H.C.C.C.C.O.
Reinf. Rod Found
Parcel 2
0.045 Acre
Refer To "Plat Of Survey For Ramesh H. Patel" In
±0.7 Mile To U. S. Route 220 By-Pass (William F. Stone Highway) To Greensboro, N.C.
U. S. ROUTE 220
(SOUTHBOUND
(GREENSBORO
(NORTHBOUND
LANES)
±200' To State Route 1349 (Brass Shop Road)
I. P. Found